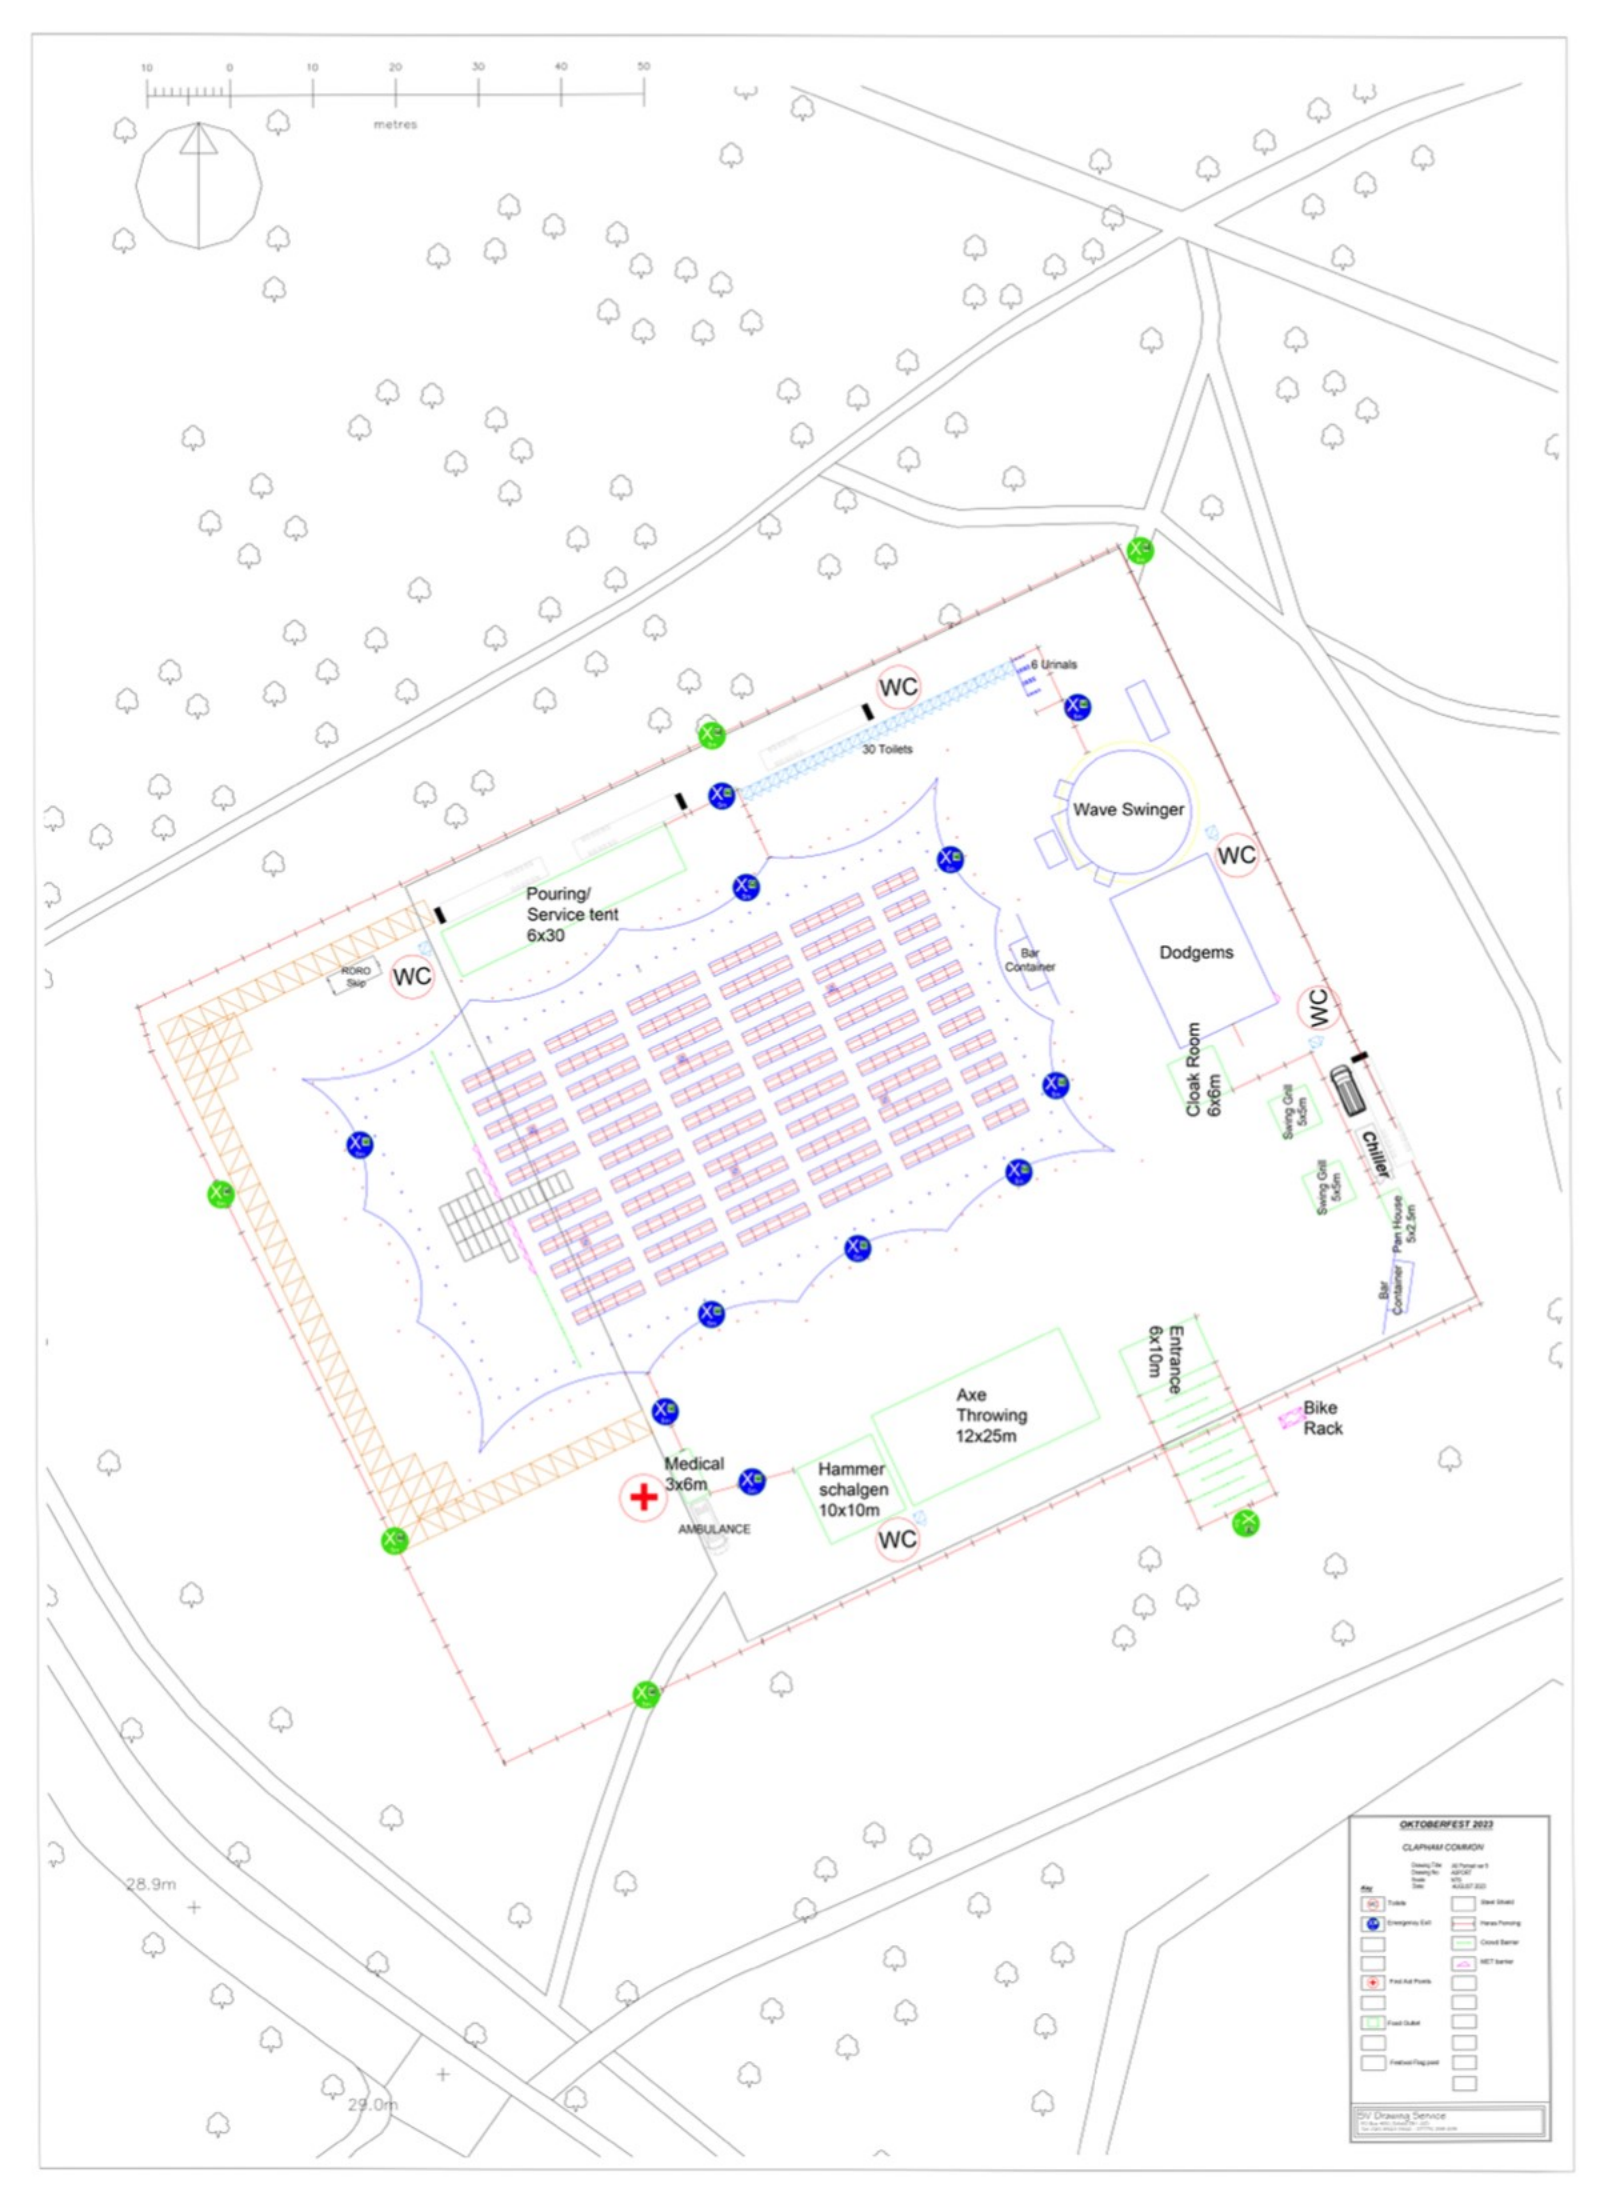
10
0
10
20
30
40
50
metres
WC
6 Urinals
30 Toilets
Wave Swinger
WC
Pouring/
Service tent
6x30
RORO
Skip
WC
Bar
Container
Dodgems
WC
Cloak Room
6x6m
Swing Grill
5x5m
Chiller
Swing Grill
5x5m
Pen House
5x2.5m
Bar
Container
Entrance
6x10m
Axe
Throwing
12x25m
Bike
Rack
Medical
3x6m
AMBULANCE
Hammer
schalgen
10x10m
WC
28.9m
29.0m
OKTOBERFEST 2023
CLAPHAM COMMON
Key
Toilets
Emergency Exit
First Aid Points
Food Outlet
Festival Flag pole
Steel Shield
Heras Fencing
Crowd Barrier
NET barrier
DV Drawing Service